APPENDIX S
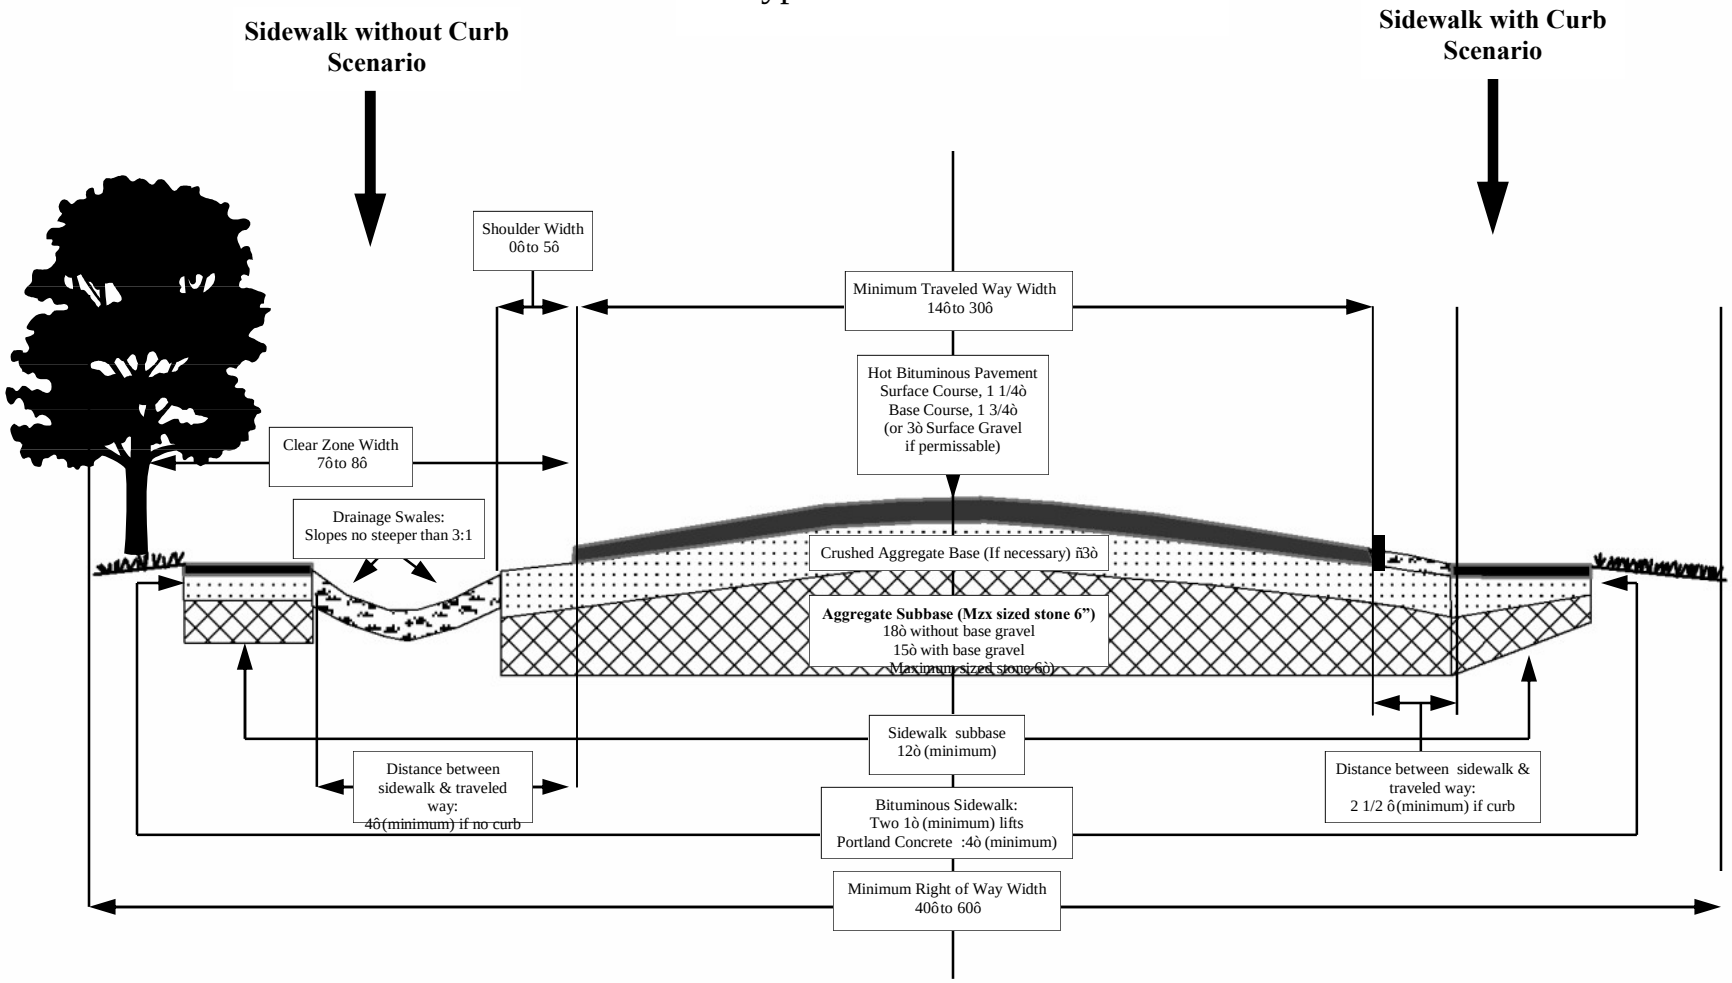
Typical Street Cross Section